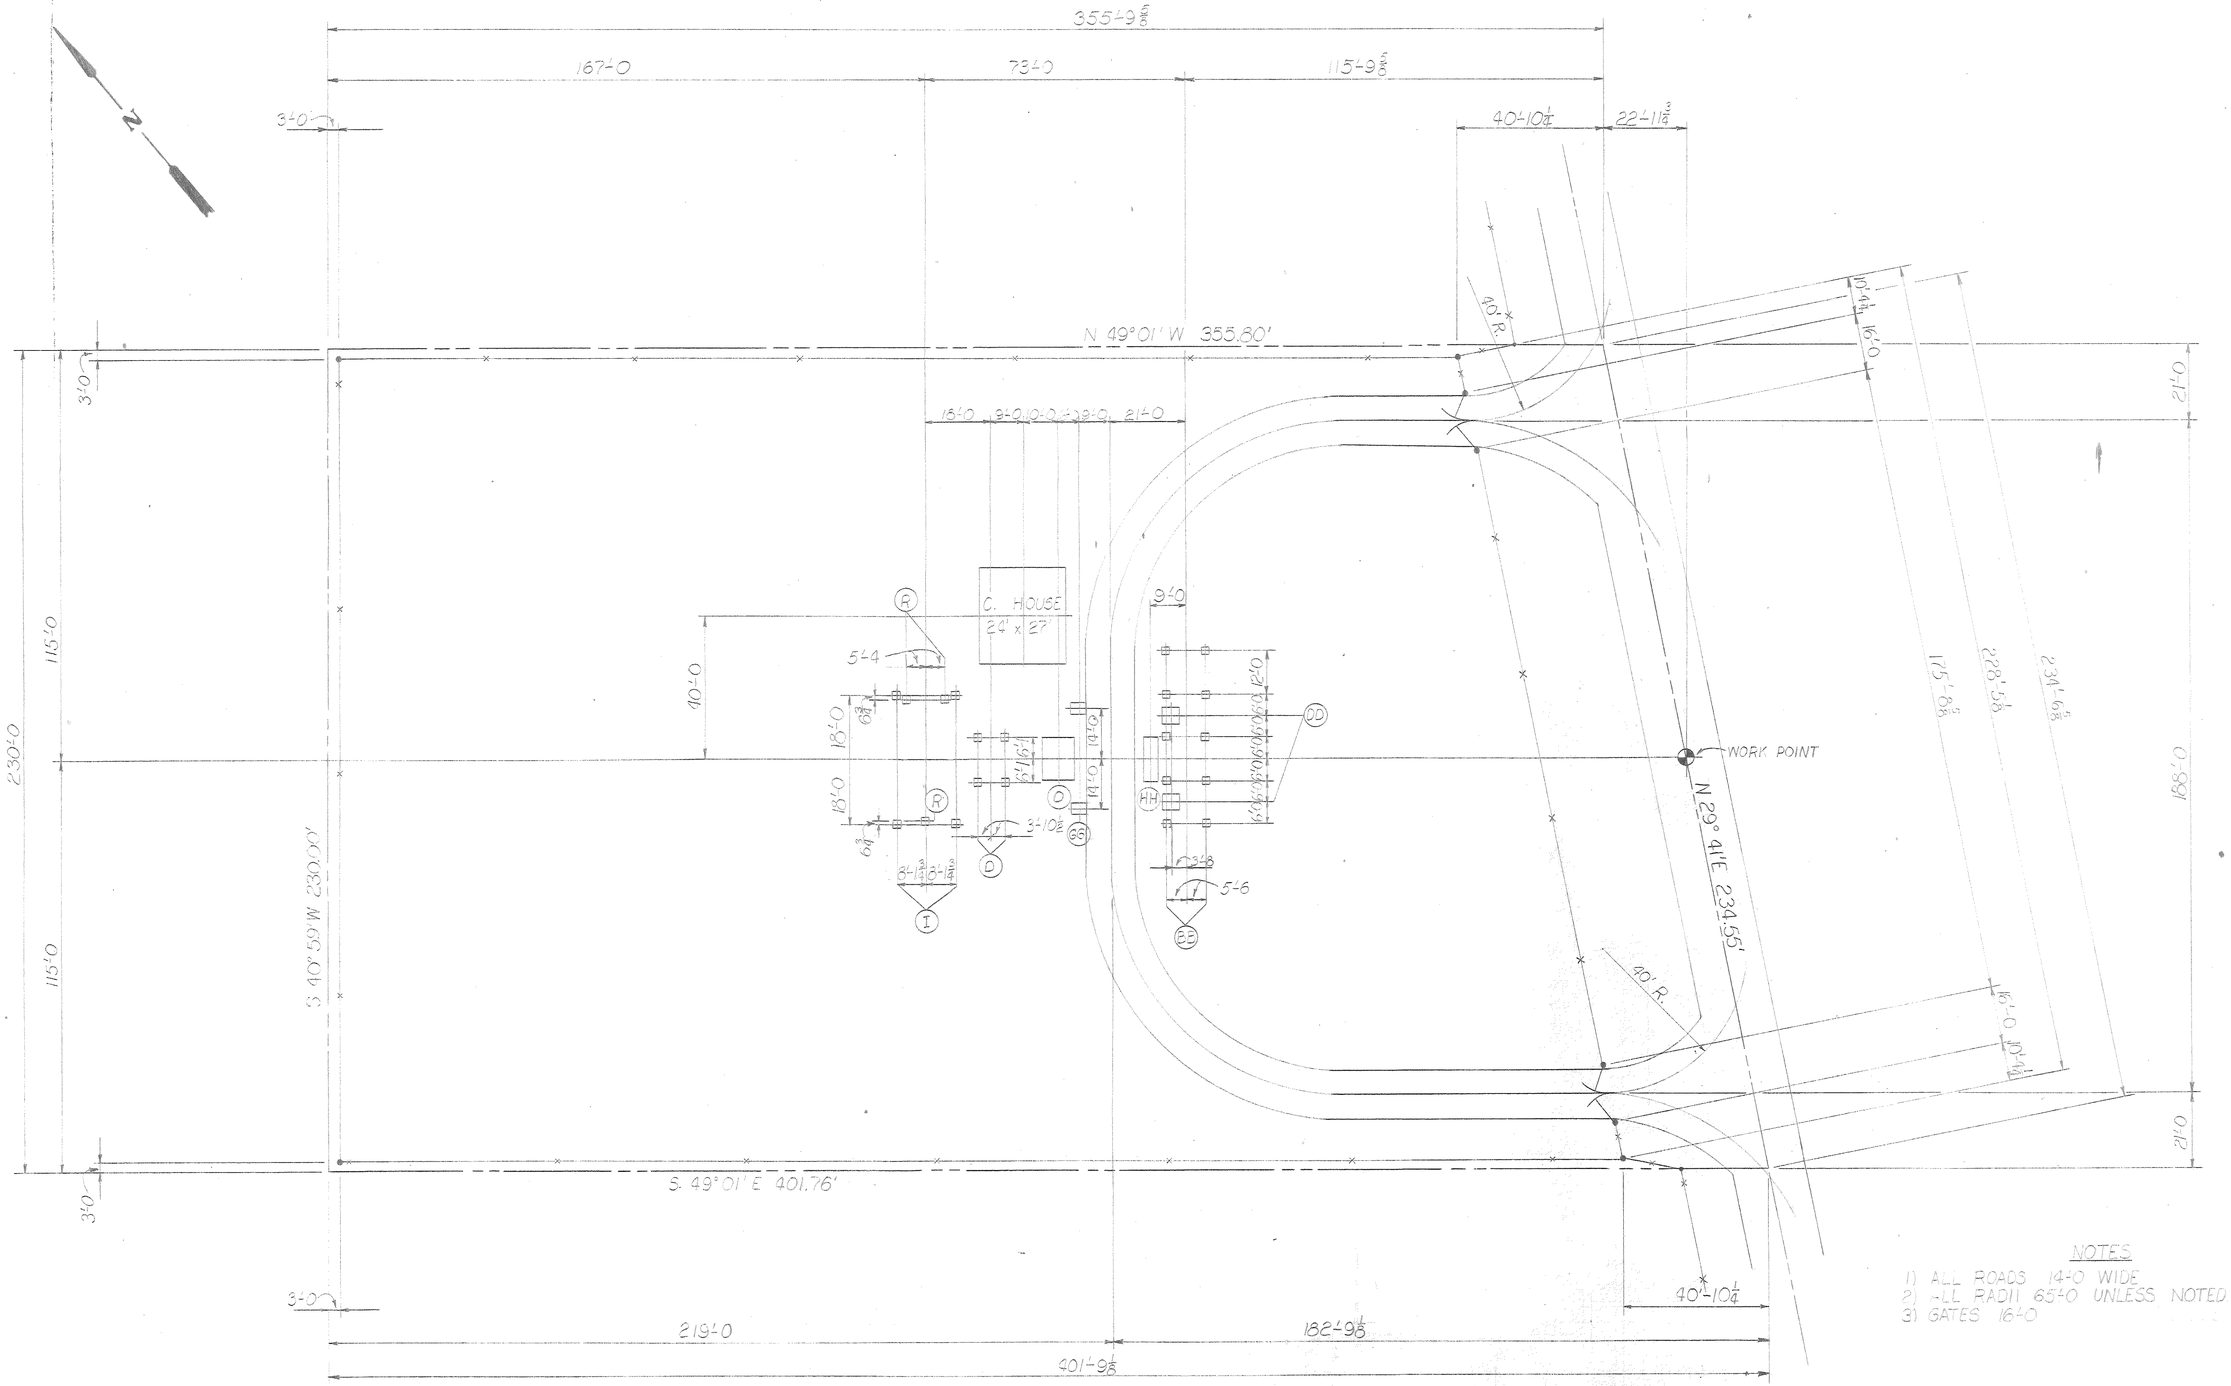

NOTES

1) ALL ROADS 14'-0 WIDE.
2) ALL RADII 65'-0 UNLESS NOTED OTHERWISE.
3) GATES 16'-0

Ltr.	Date	Revision	By	Chkd.	Appd.	Appd.
C						
B						
A						

Ltr.	Date	Revision	By	Chkd.	Appd.	Appd.
F						
E						
D						

DRAWN G. CRANE — ENG. W.A. 3-44108 — CONST. W.A. 3-02972

CHECKED RJM — R. L. Timm 2-7

ENGR. DEPT. Werner Pankratz

APPROVED R. L. Timm

BLUEBONNET ELECTRIC COOPERATIVE, INC.
GIDDINGS, TEXAS

LOCATION
BUTLER SUBSTATION

FOOTING LAYOUT

DATE 10-10-77

SCALE 1" = 20'-0

DWG. NO. 3-S-112-S-1